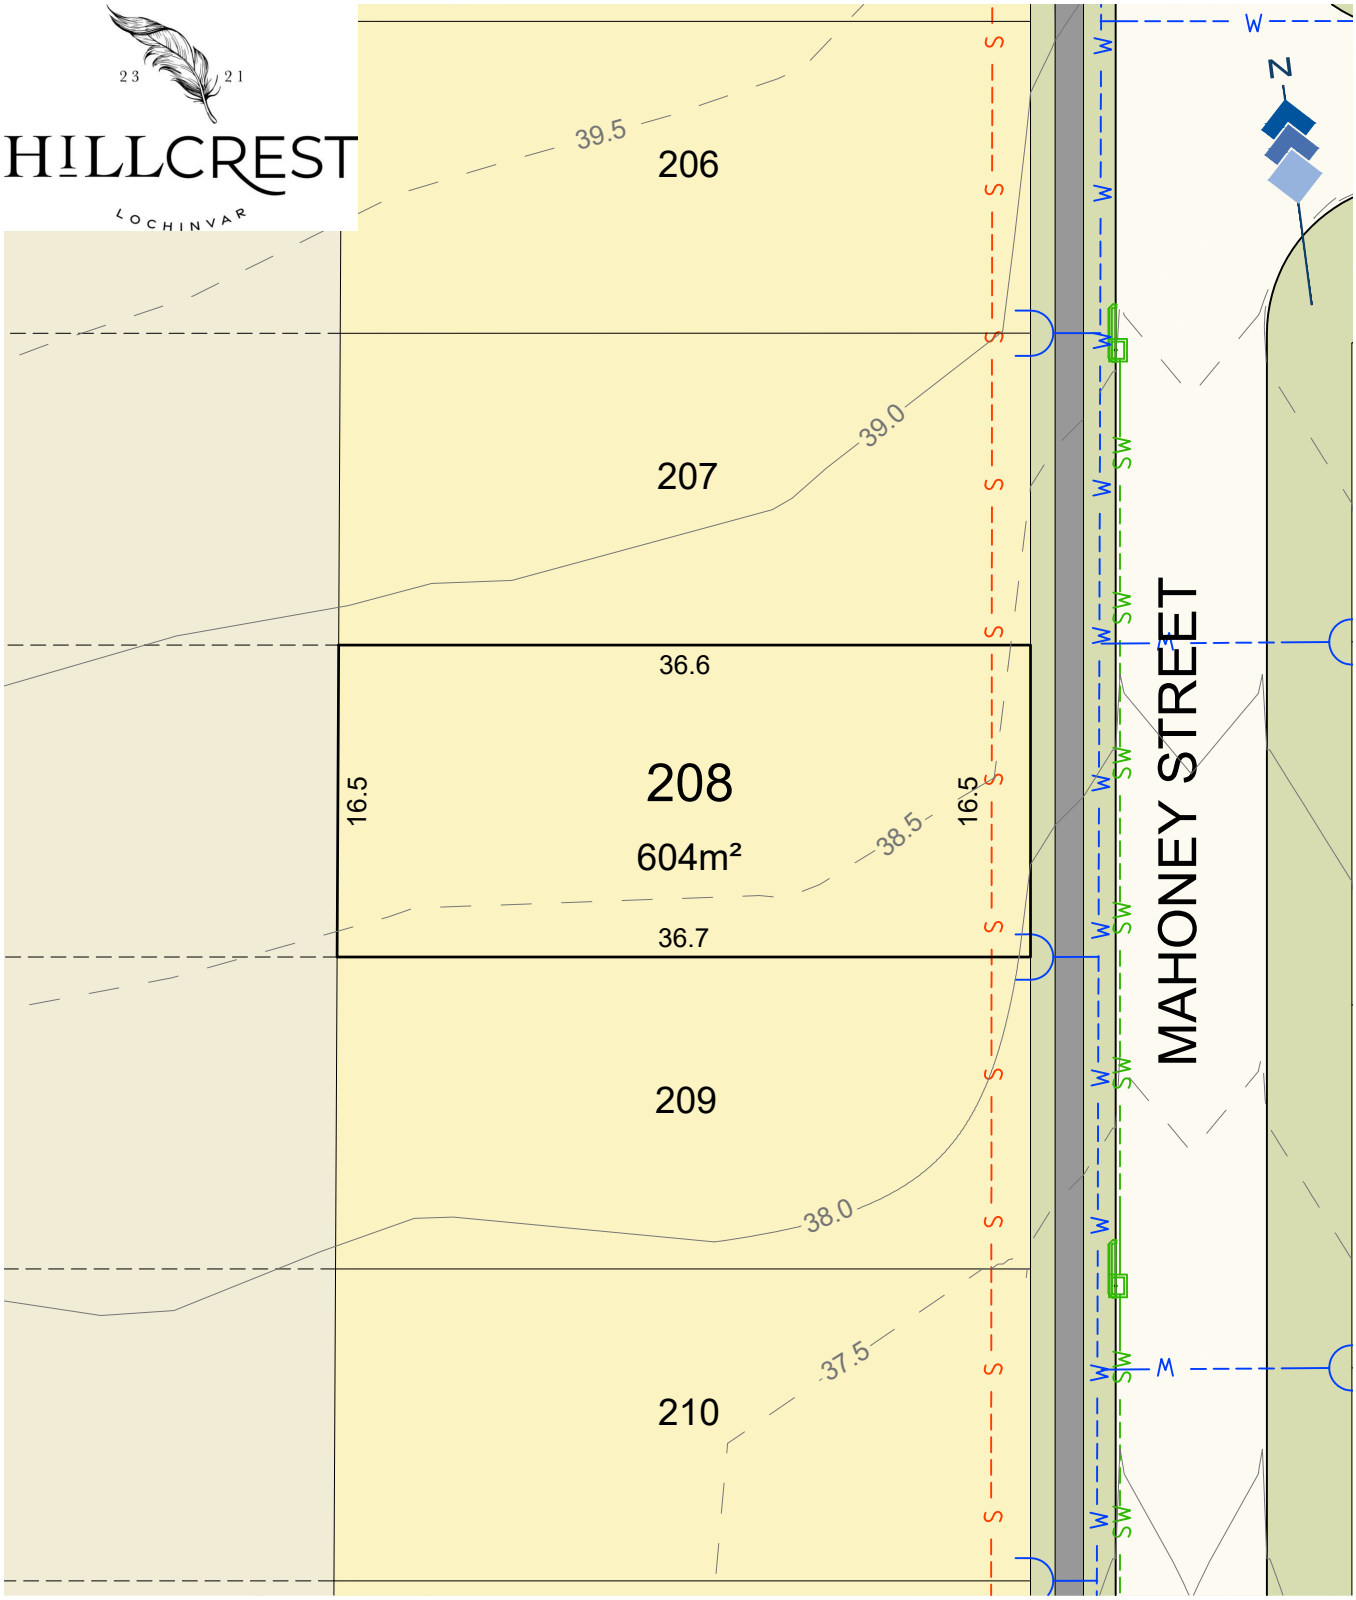

LEGEND

- PROPOSED MAJOR CONTOURS (25.0)
- PROPOSED MINOR CONTOURS (26.0)
- PROPOSED INTERALLOTMENT DRAINAGE (SW)
- PROPOSED SEWER LINE (S)
- PROPOSED WATER MAIN (W)

NOTE:
ALL DIMENSIONS , AREAS, EASEMENTS LEVELS & SERVICES ARE SUBJECT TO FINAL SURVEY, DESIGN & AUTHORITY ACCEPTANCE

GCA ENGINEERING & PLANNING
A.B.N. 92 086 017 745
1 HARTLEY DRIVE, THORNTON NSW 2322
PO BOX 3337, THORNTON NSW 2322
P: (02) 4964 1811 E: admin@gca.net.au

Project No.	Dwg No	Rev.	Scale.	A4 SHEET
24008M	M08	2	1:400	
Current as of:				
17 FEBRUARY 2025				